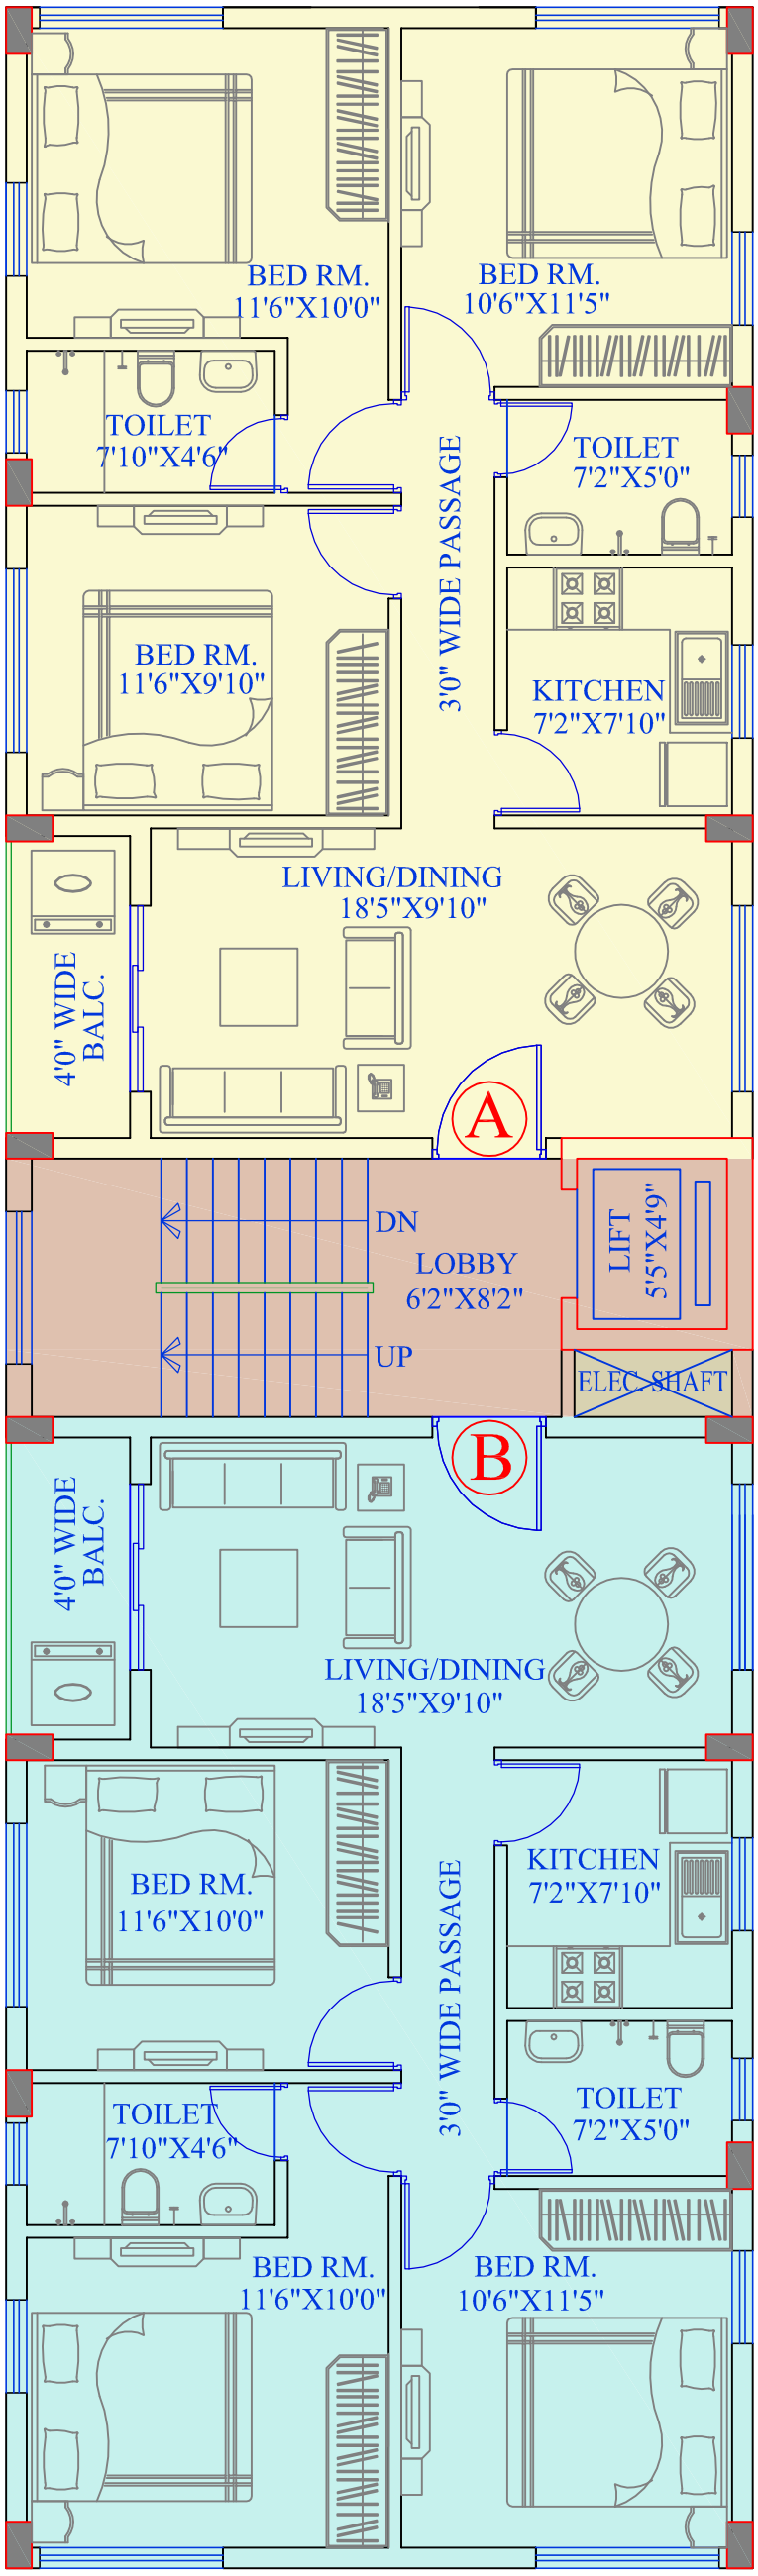


NORTH

TYPICAL FLOOR PLAN

(1ST TO 3RD)

(BLOCK-5)

FLAT MKD.	BUILT -UP AREA (Sq. ft.)	SUPER BUILT -UP AREA (-25%) (Sq. ft.)
A	867.00	1112.00
B	867.00	1112.00

PROJECT:

PROPOSED G+III & G+IV STORIED RESIDENTIAL BUILDING UNDER R.S. DAG NO. 4550, 4551/366, 366, 367, 368, 369, 370 AT MOUZA :HATIARA, J.L.NO: 14, R.S.NO: 188 & 231, P.S(OLD) , RAJARHAT, P.S. (PRESENT) - NEW TOWN. DIST.-24 PARGANAS (N), UNDER RAJARHAT GOPALPUR MUNICIPALITY.

TYPICAL FLOOR PLAN (BLOCK - 5)

ARCHITECTS:

RAJ AGRAWAL & ASSOCIATES.

8B, ROYD STREET,KOL-16.

DEALT - GARGI/ANIMESH

DATE-05.12.2013